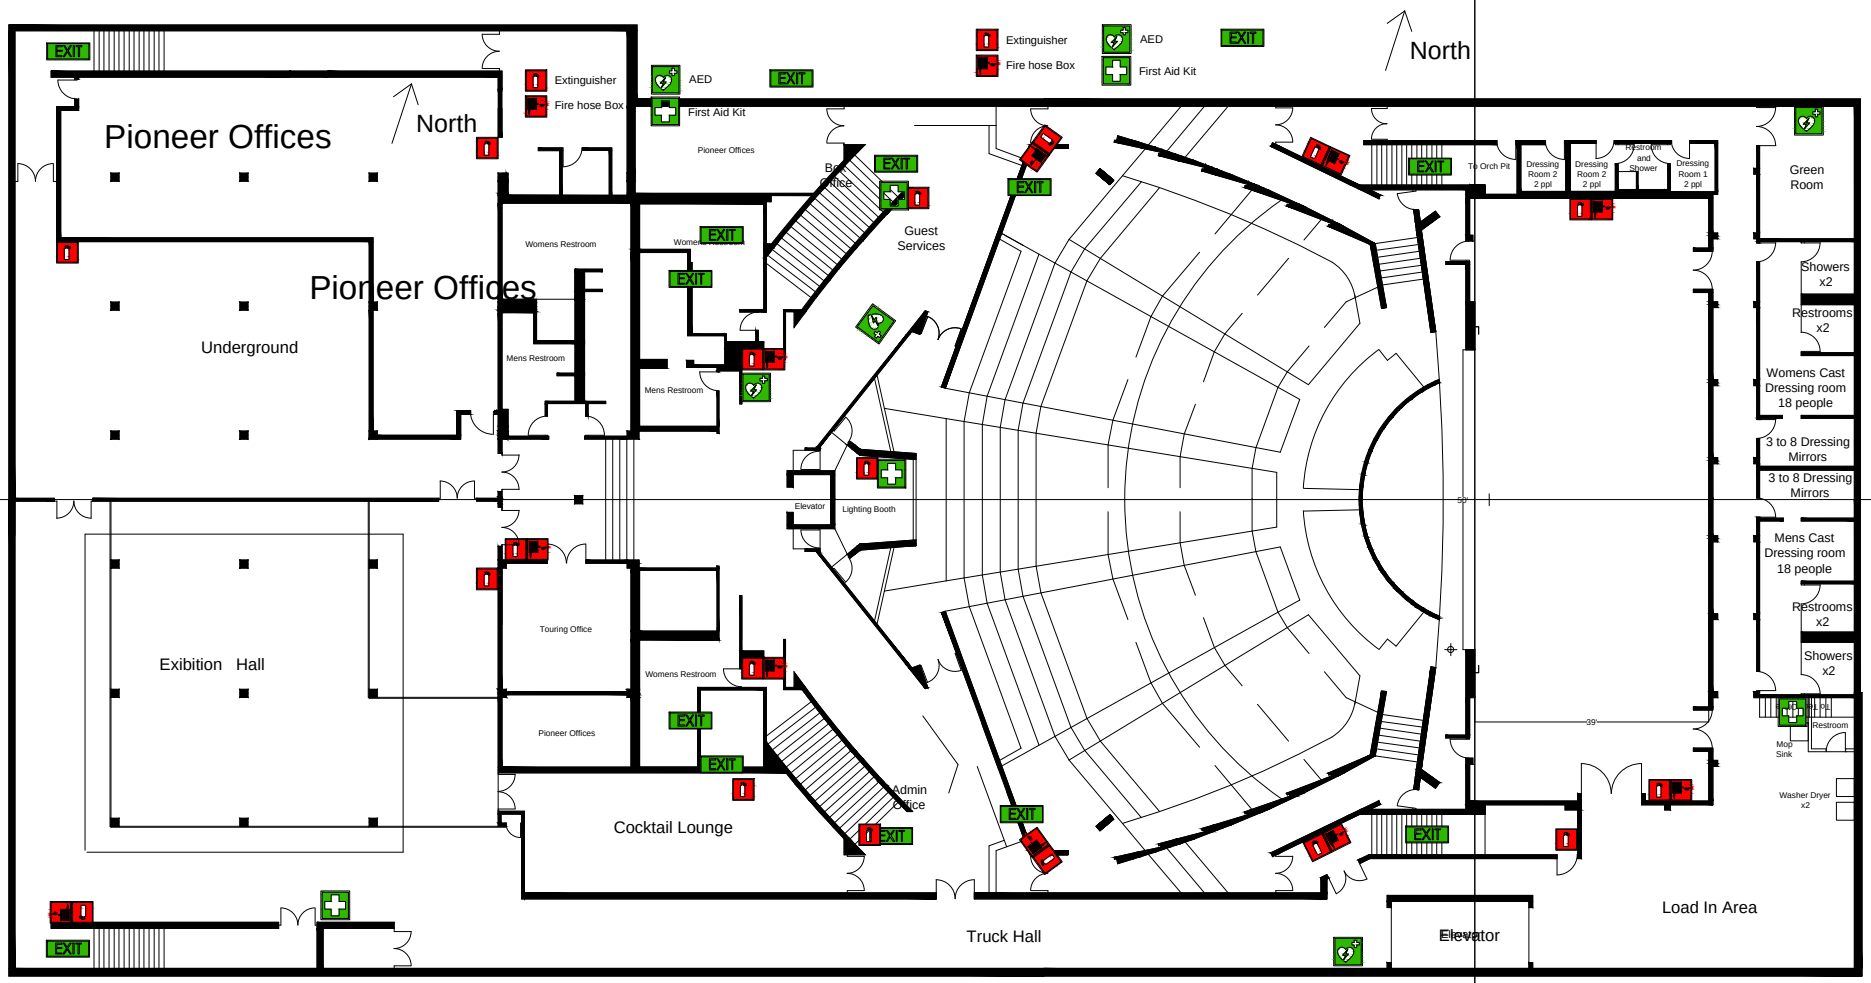


SITE: Pioneer Lower Level					
TITLE: Fire Life Safety	1/32'=1' SCALE AT A4.	IC DRAWN.	5/19/2023 DATE.	2/25/2026 UPDATED.	

Pioneer Center
100 S. Virginia St.
(775) 686-6610
pioneercenter.com